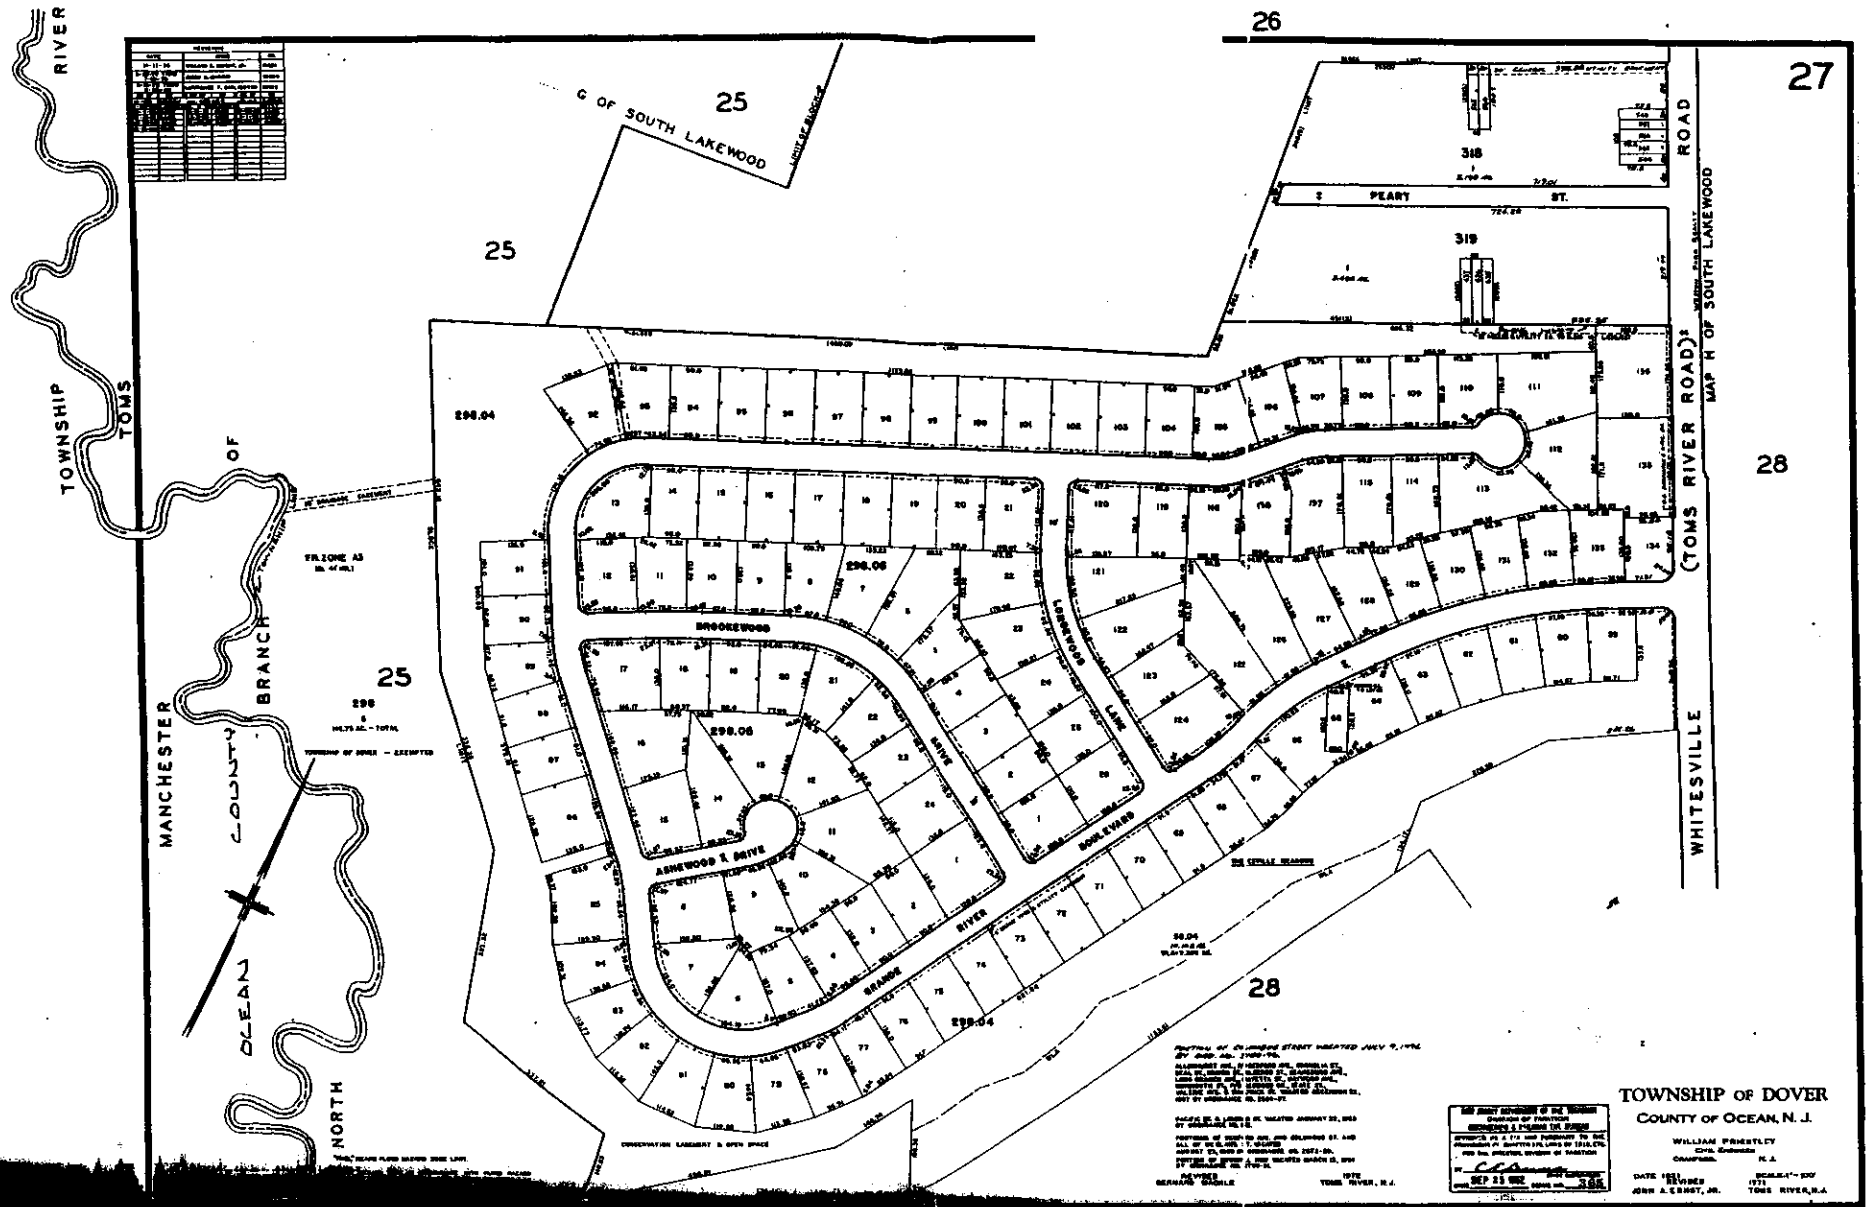
TOWNSHIP OF DOVER
COUNTY OF OCEAN, N. J.
WILLIAM PRIESTLEY
CIVIL ENGINEER
CHAMPLAIN, N. J.
DATE 1931
REVISED
JOHN A. ERNST, JR.
SCALE 1"=200'
1971
TOMS RIVER, N.J.
SEP 23 1971
TOMS RIVER
NORTH BRANCH
MANCHESTER
TOWNSHIP OF TOMS RIVER
OCEAN COUNTY
WHITESVILLE ROAD
(TOMS RIVER ROAD)
MAP H OF SOUTH LAKEWOOD
PEARY ST.
BROOKEWOOD
LOCKWOOD LANE
BOULEVARD
ASHWOOD DRIVE
GRANGE DRIVE
RIVER
C OF SOUTH LAKEWOOD
25
26
27
28
298.04
298.06
299.04
318
319
CONSERVATION EASEMENT & OPEN SPACE
SEE STREET SEGMENTS
REVISED
SEAMAN DAGNILE
1970
TOMS RIVER, N.J.